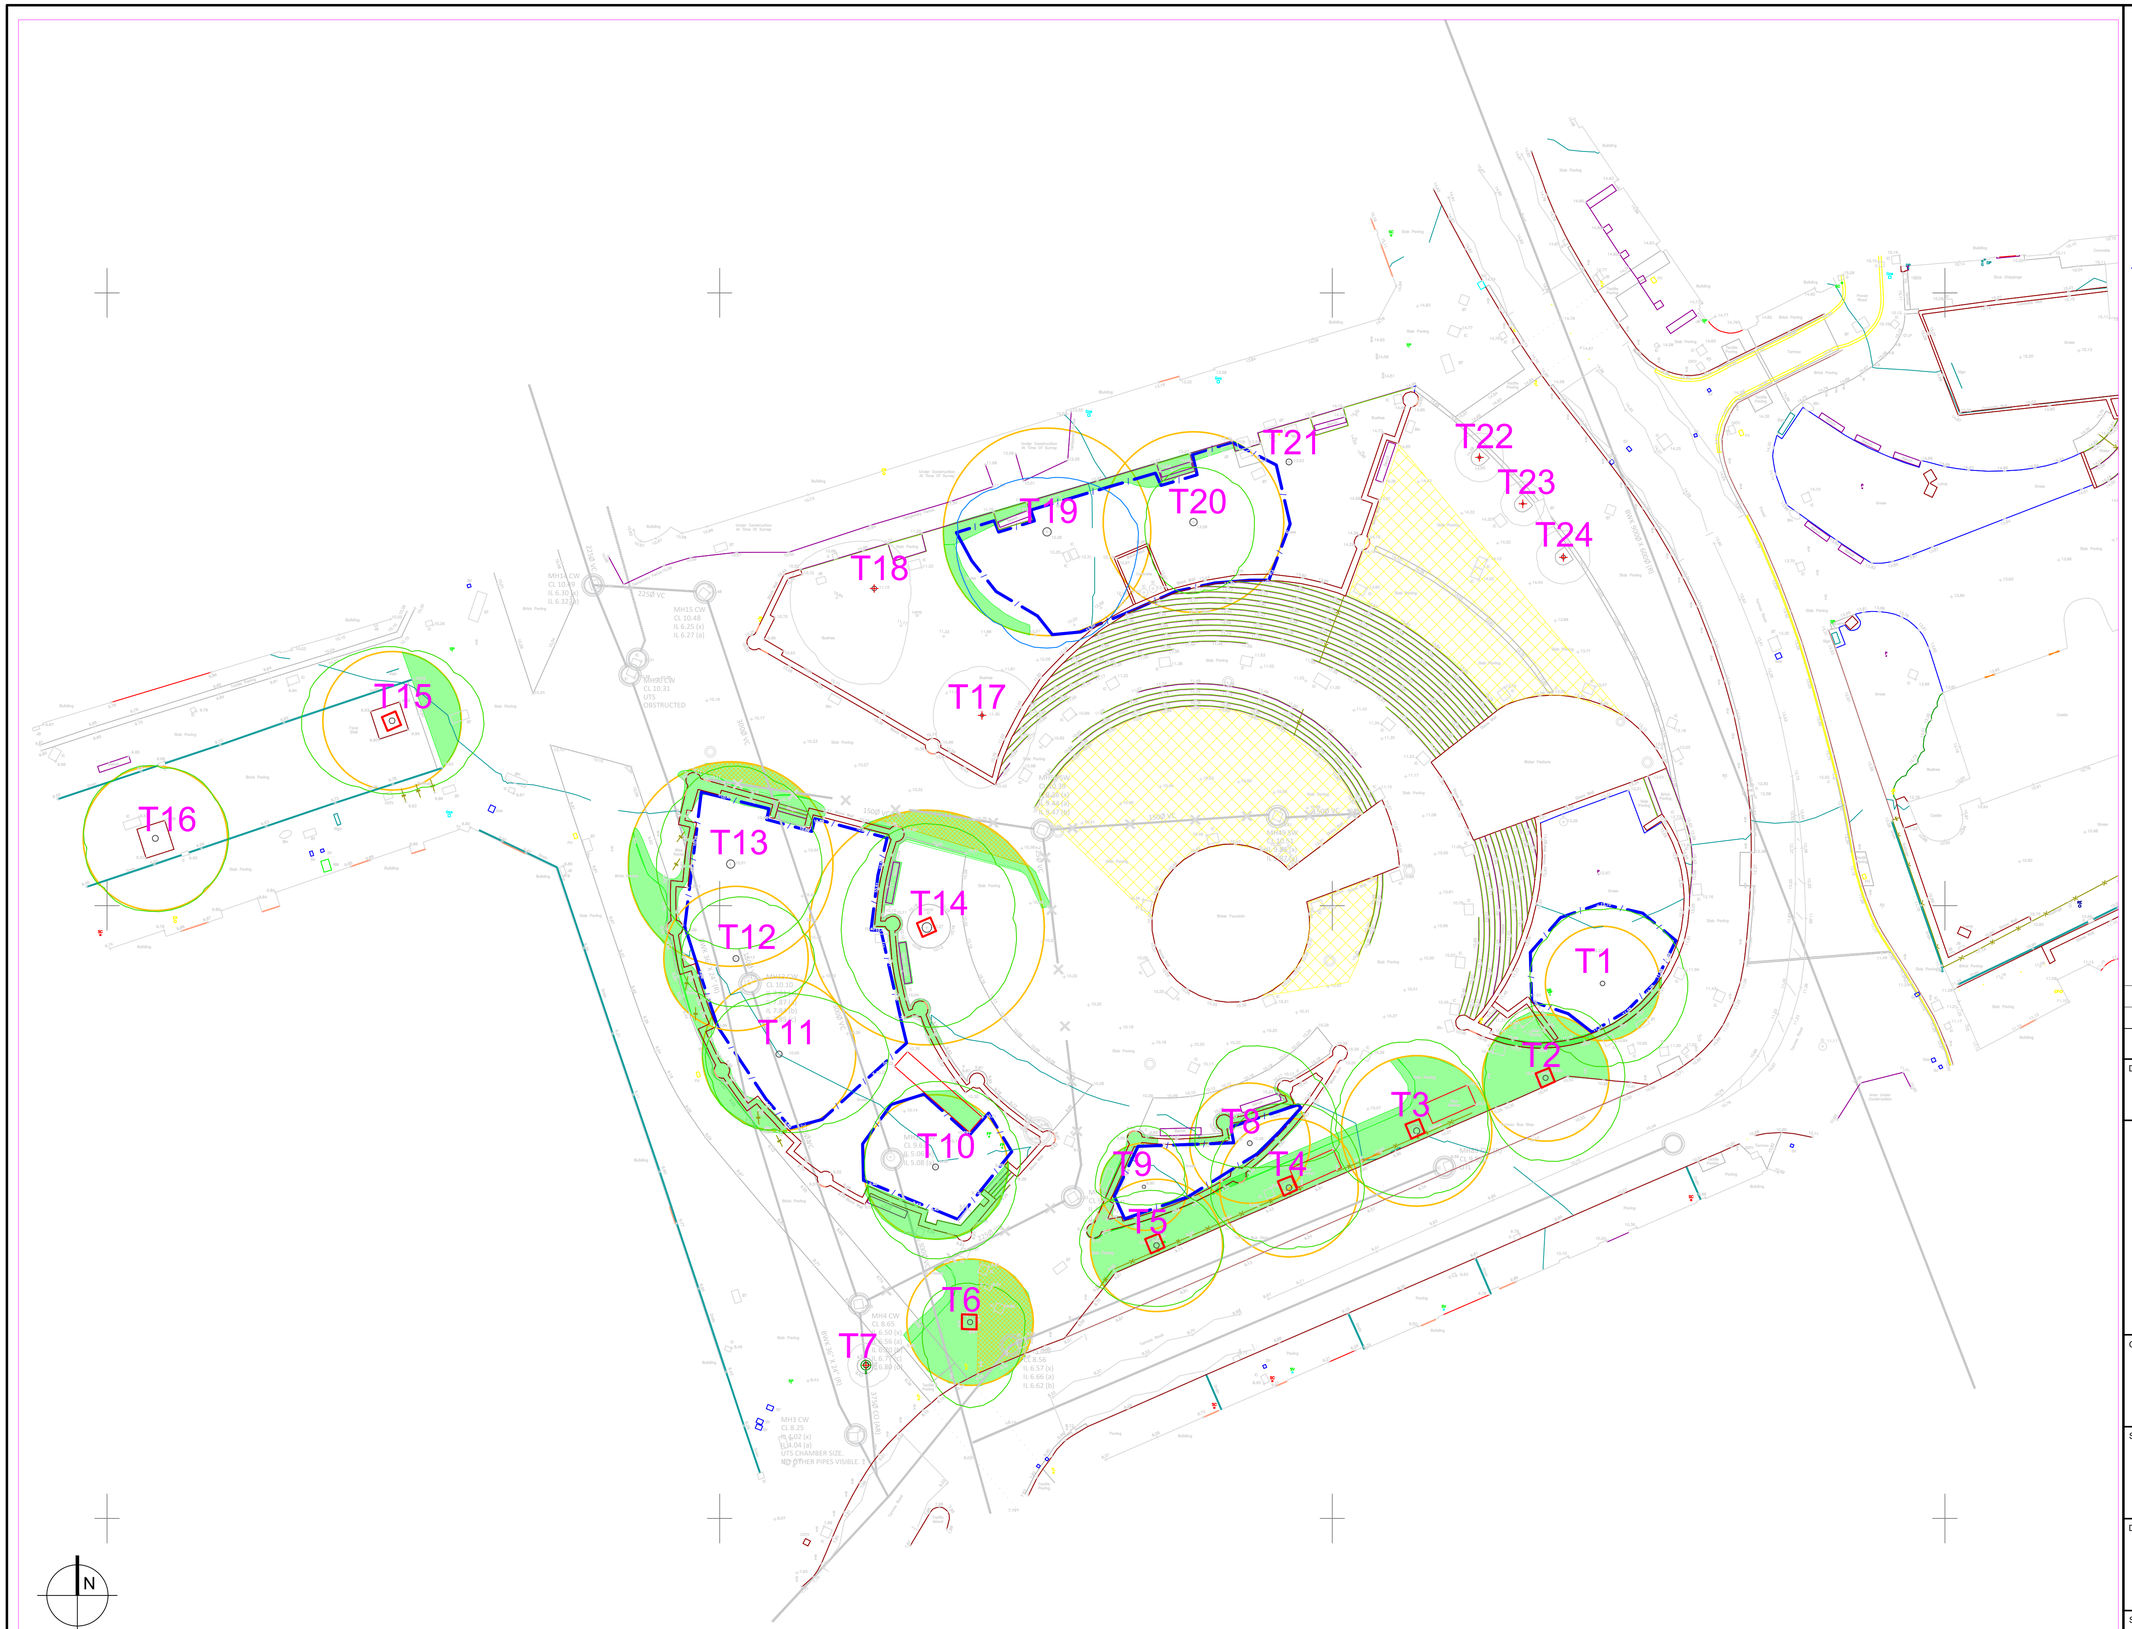


KEY: Tree Protection Plan

T1 — Identifier reference number
Tree (T) / Group (G) / Woodland (W) / Hedge (H)

- Tree to be retained
- Tree to be removed
- Protective Barrier
- Tree Protection Box
- Suggested Temporary Storage Areas
- Tree to be pruned
- Root Protection Area in accordance with BS5387:2012
- Ground protection
- Below ground mitigation

Rev.	Date	Description	By	Chk'd
A	25/04/22	Planning	JM	

Drawing status
Planning

Writtle Forest Consultancy
Redindyke Farm, Ivy Barns Lane
Margaretting, Ingatestone, Essex CM4 0PU
tel: 01277 355970
email: info@writtleforest.co.uk
web: www.writtleforest.co.uk

Client / *(WFC project no.)*
Swansea City and County Council
(211135)

Site
Castle Square, Swansea.

Drawing title
Tree Protection Plan - Phase 1, 2 and 3

Scale	Dwg size	Date	Drawn	Checked
1:250	A1	25/04/22	JM	

Drawing no.
211135 - TCP1

Rev.
A